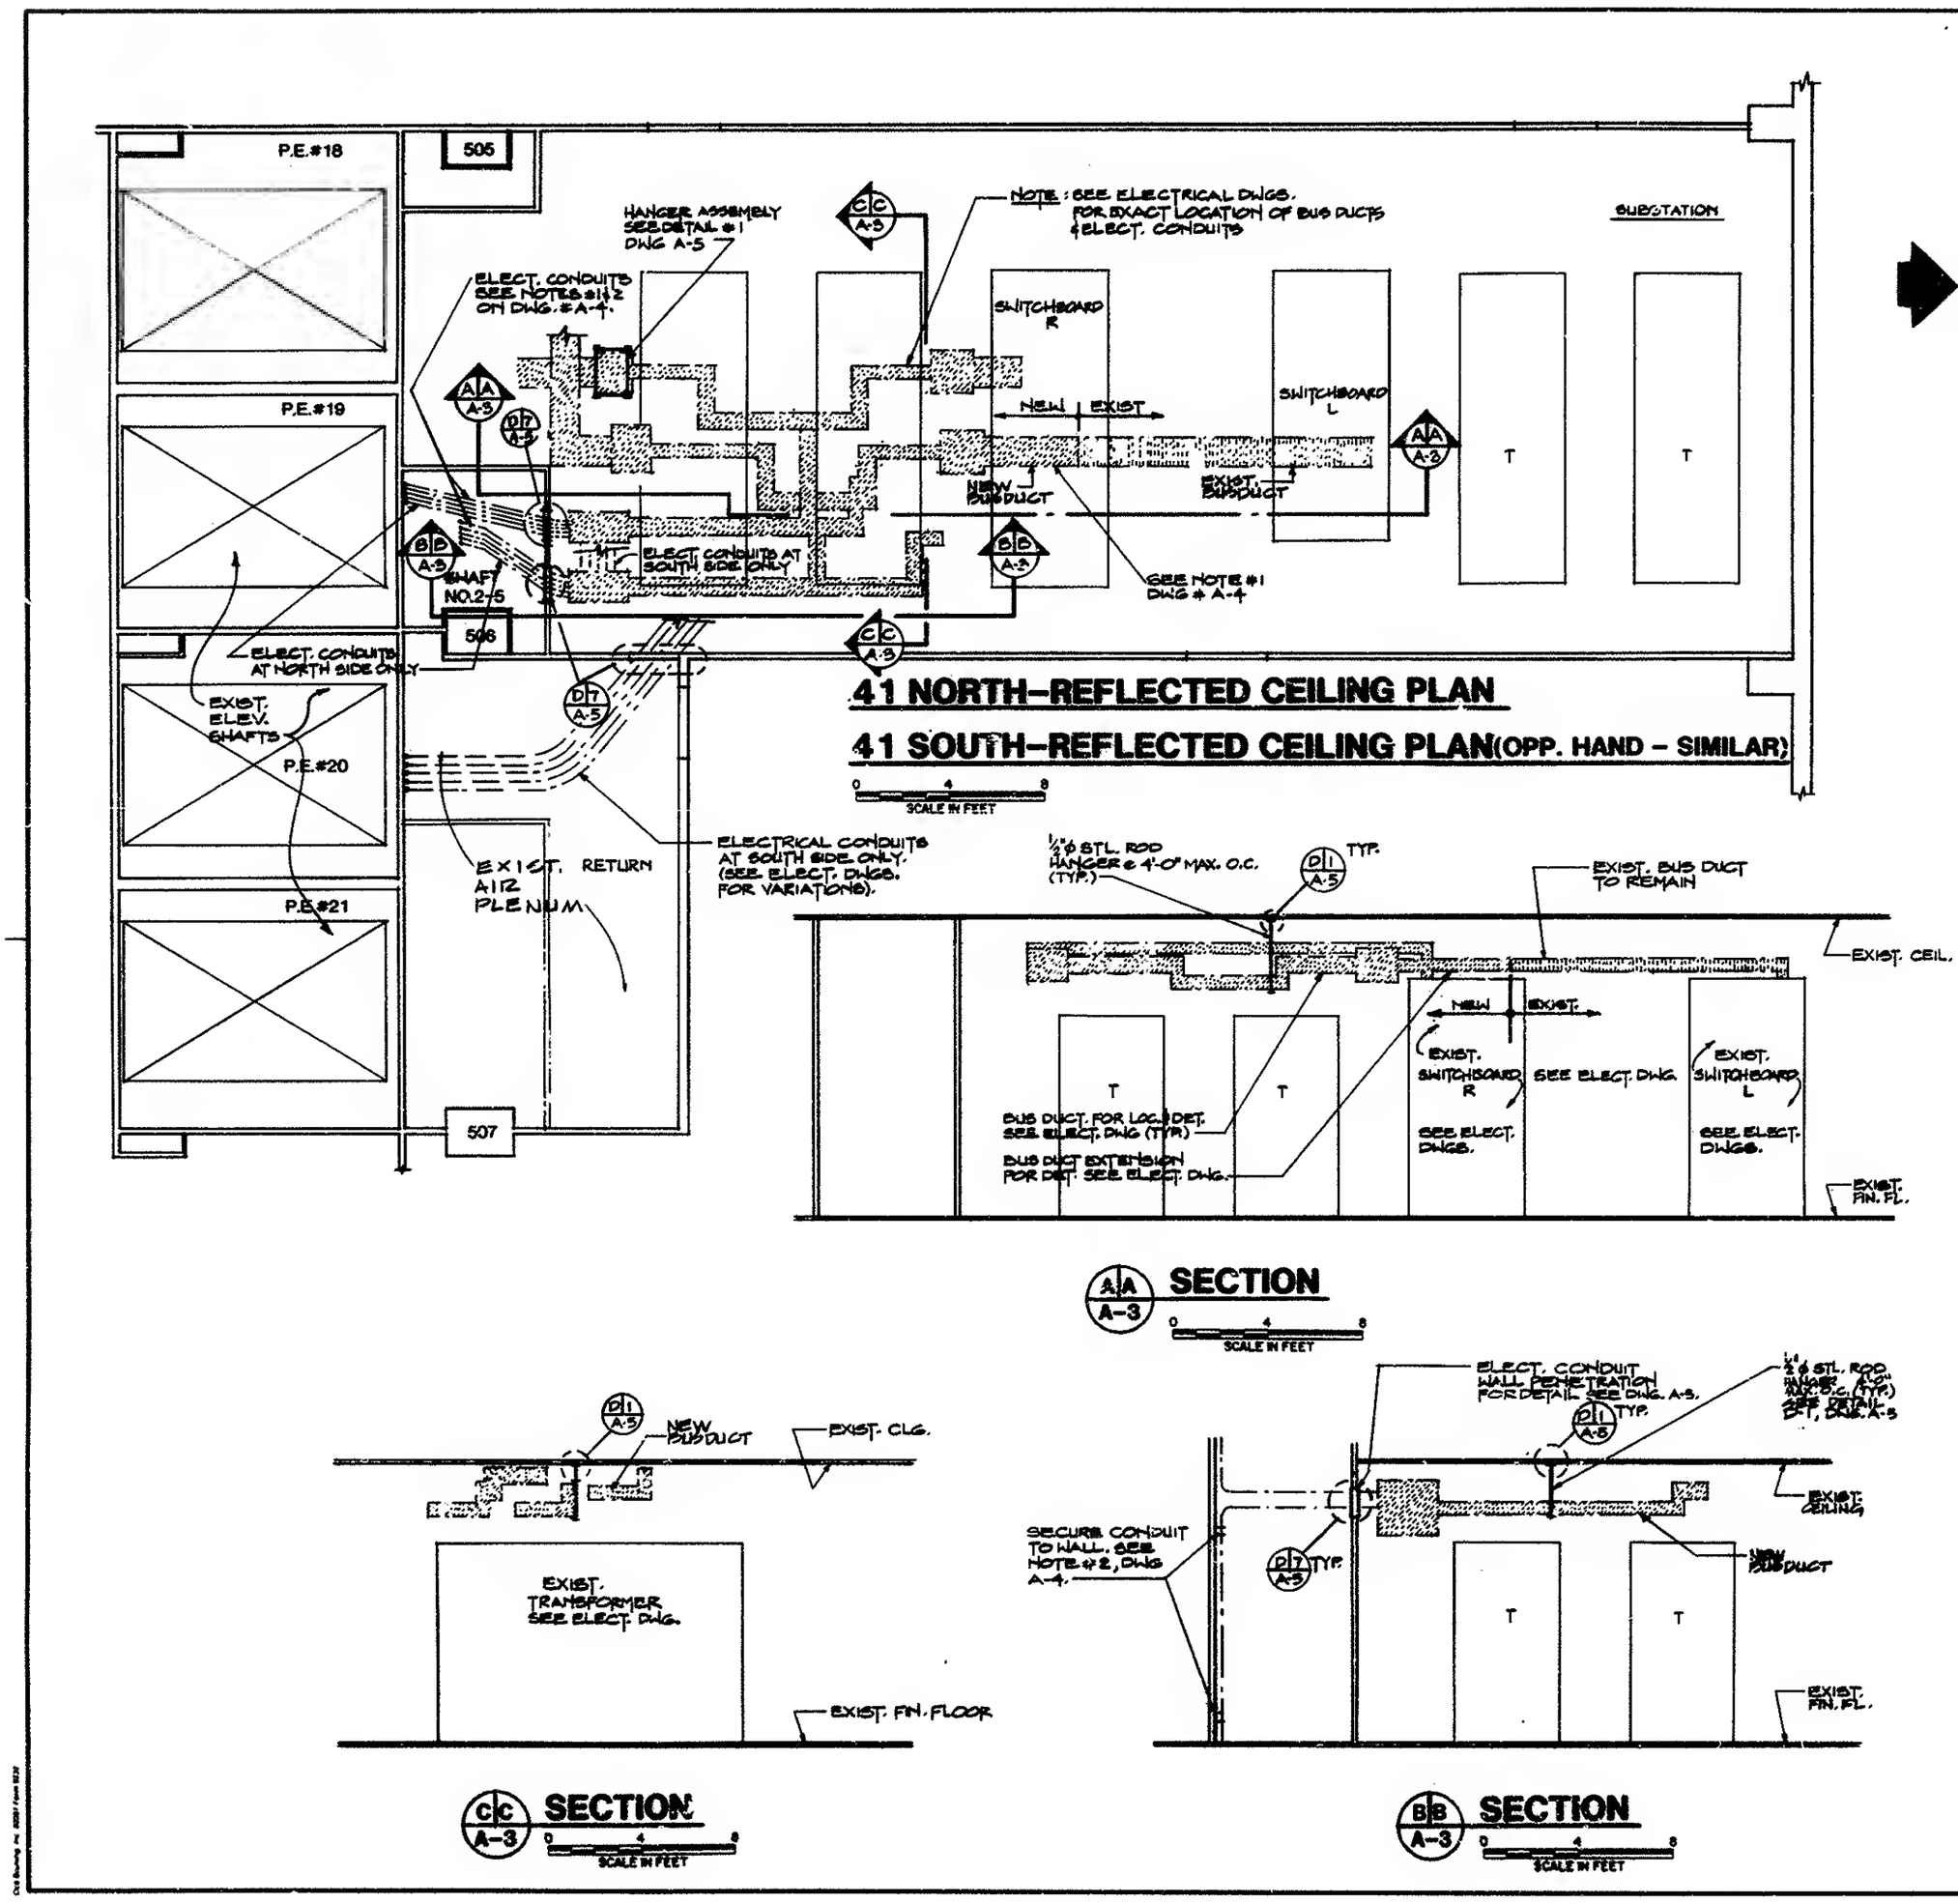
P.E.#18
505
P.E.#19
P.E.#20
P.E.#21
506
507
HANGER ASSEMBLY SEE DETAIL #1 DWG A-5
NOTE : SEE ELECTRICAL DWGS. FOR EXACT LOCATION OF BUS DUCTS & ELECT. CONDUITS
SUBSTATION
ELECT. CONDUITS SEE NOTES #1 & 2 ON DWG. # A-4.
SWITCHBOARD R
SWITCHBOARD L
NEW | EXIST.
NEW BUS DUCT
EXIST. BUS DUCT
T
T
SEE NOTE #1 DWG # A-4
ELECT. CONDUITS AT SOUTH SIDE ONLY
SHAFT NO. 2-5
ELECT. CONDUITS AT NORTH SIDE ONLY
EXIST. ELEV. SHAFTS
EXIST. RETURN AIR PLENUM
ELECTRICAL CONDUITS AT SOUTH SIDE ONLY. (SEE ELECT. DWGS. FOR VARIATIONS).
41 NORTH–REFLECTED CEILING PLAN
41 SOUTH–REFLECTED CEILING PLAN (OPP. HAND – SIMILAR)
SCALE IN FEET
½"ø STL. ROD HANGER @ 4'-0" MAX. O.C. (TYP.)
TYP.
EXIST. BUS DUCT TO REMAIN
EXIST. CEIL.
NEW | EXIST.
EXIST. SWITCHBOARD R
SEE ELECT. DWG.
EXIST. SWITCHBOARD L
SEE ELECT. DWGS.
BUS DUCT FOR LOC. & DET. SEE ELECT. DWG (TYP.)
BUS DUCT EXTENSION FOR DET. SEE ELECT. DWG.
EXIST. FIN. FL.
SECTION
NEW BUS DUCT
EXIST. CLG.
EXIST. TRANSFORMER SEE ELECT. DWG.
EXIST. FIN. FLOOR
ELECT. CONDUIT WALL PENETRATION FOR DETAIL SEE DWG. A-5.
½"ø STL. ROD HANGER @ 4'-0" MAX. O.C. (TYP.) SEE DETAIL, DWG. A-5
SECURE CONDUIT TO WALL. SEE NOTE #2, DWG A-4.
EXIST. CEILING
NEW BUS DUCT
EXIST. FIN. FL.
SECTION
SECTION
LIGHT FI
RI
EI
EI
&
EI
&
N
SOUTH SIDE AREA OF WORK
KEY PLAN
NO SCALE

H-278-3